portland music innovation center

jenna michieli | allied works architecture _ terminal studio

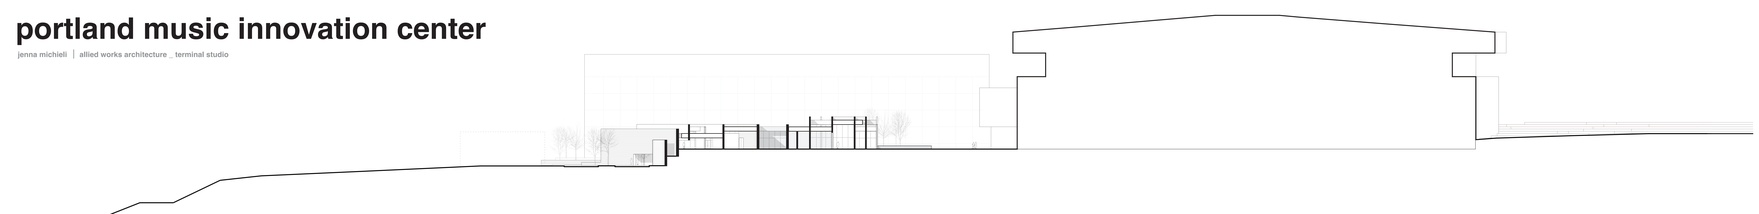

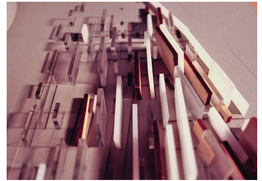

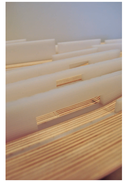

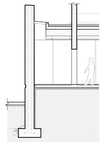

WALL SECTION
scale: 1 1/2" = 1'-0"